



HUNTER WATER CORPORATION

A.B.N. 46 228 513 446

DIAL BEFORE YOU DIG SERVICES PLAN - WATER

Enquiries: 1300 657 657





APPLICANT: *Mr john jencek*

NOTIFICATION NO.: 15606725

SEQUENCE NO.: 79357738

DATE OF ISSUE: 19/01/2019

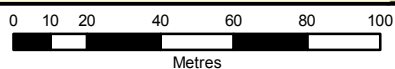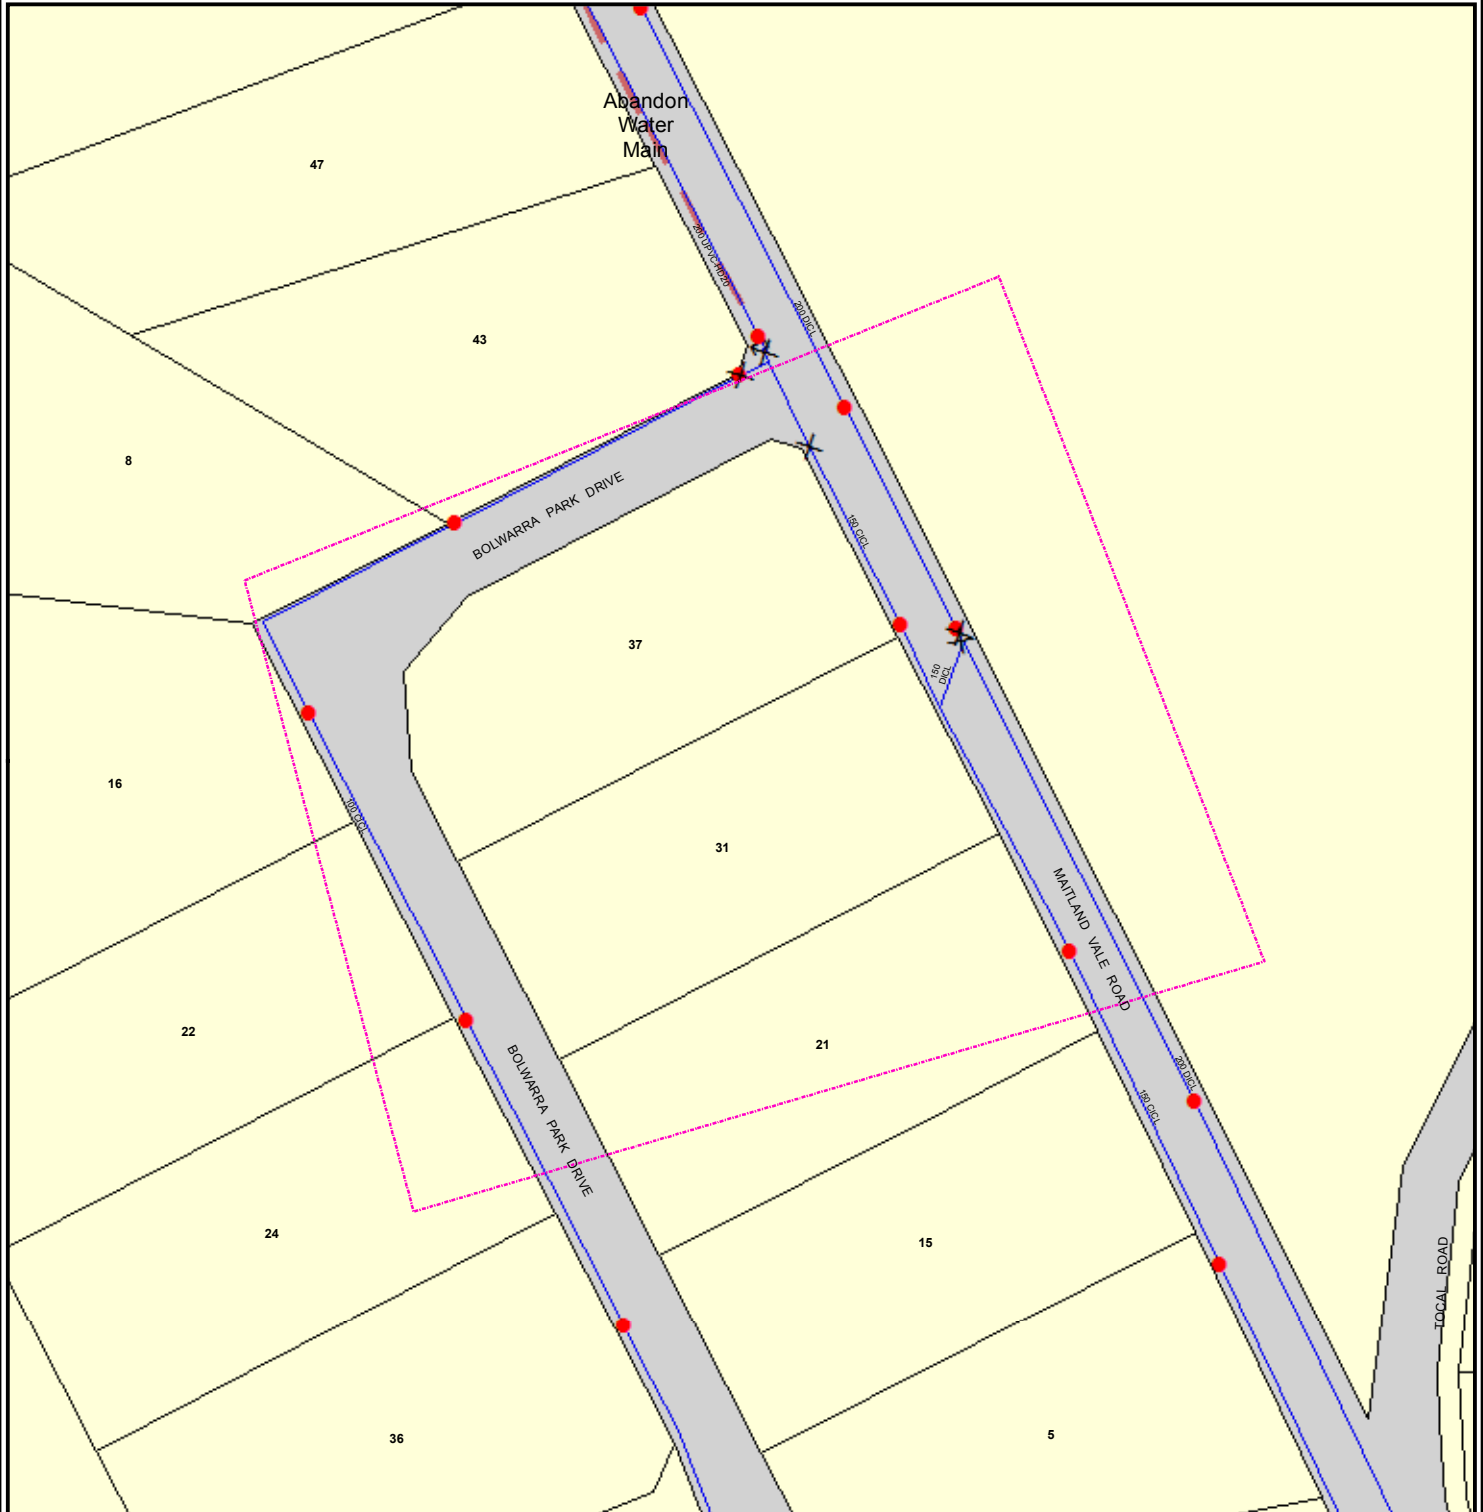

SEWER/WATER/RECYCLED WATER/
ELECTRICAL - UTILITY DATA
© HUNTER WATER CORPORATION 2019

CADASTRAL DATA © Department Finance,
Services & Innovation [Nov 2017].
Modified [19/01/2019]

IMPORTANT

THIS PLAN IS NOT TO BE USED FOR CONVEYANCING

THIS INFORMATION IS VALID FOR 30 DAYS FROM THE DATE OF ISSUE
SERVICE LOCATIONS ARE APPROXIMATE.
HAND DIG UNTIL ACTUAL LOCATIONS ARE IDENTIFIED.
PROPERTY SERVICES ARE NOT SHOWN.
ANY INFORMATION ON THIS PLAN MAY NOT BE UP TO DATE
AND THE CORPORATION ACCEPTS NO RESPONSIBILITY FOR ITS ACCURACY.
REFER TO ATTACHED ADVICE SHEET FOR FURTHER WARNINGS.